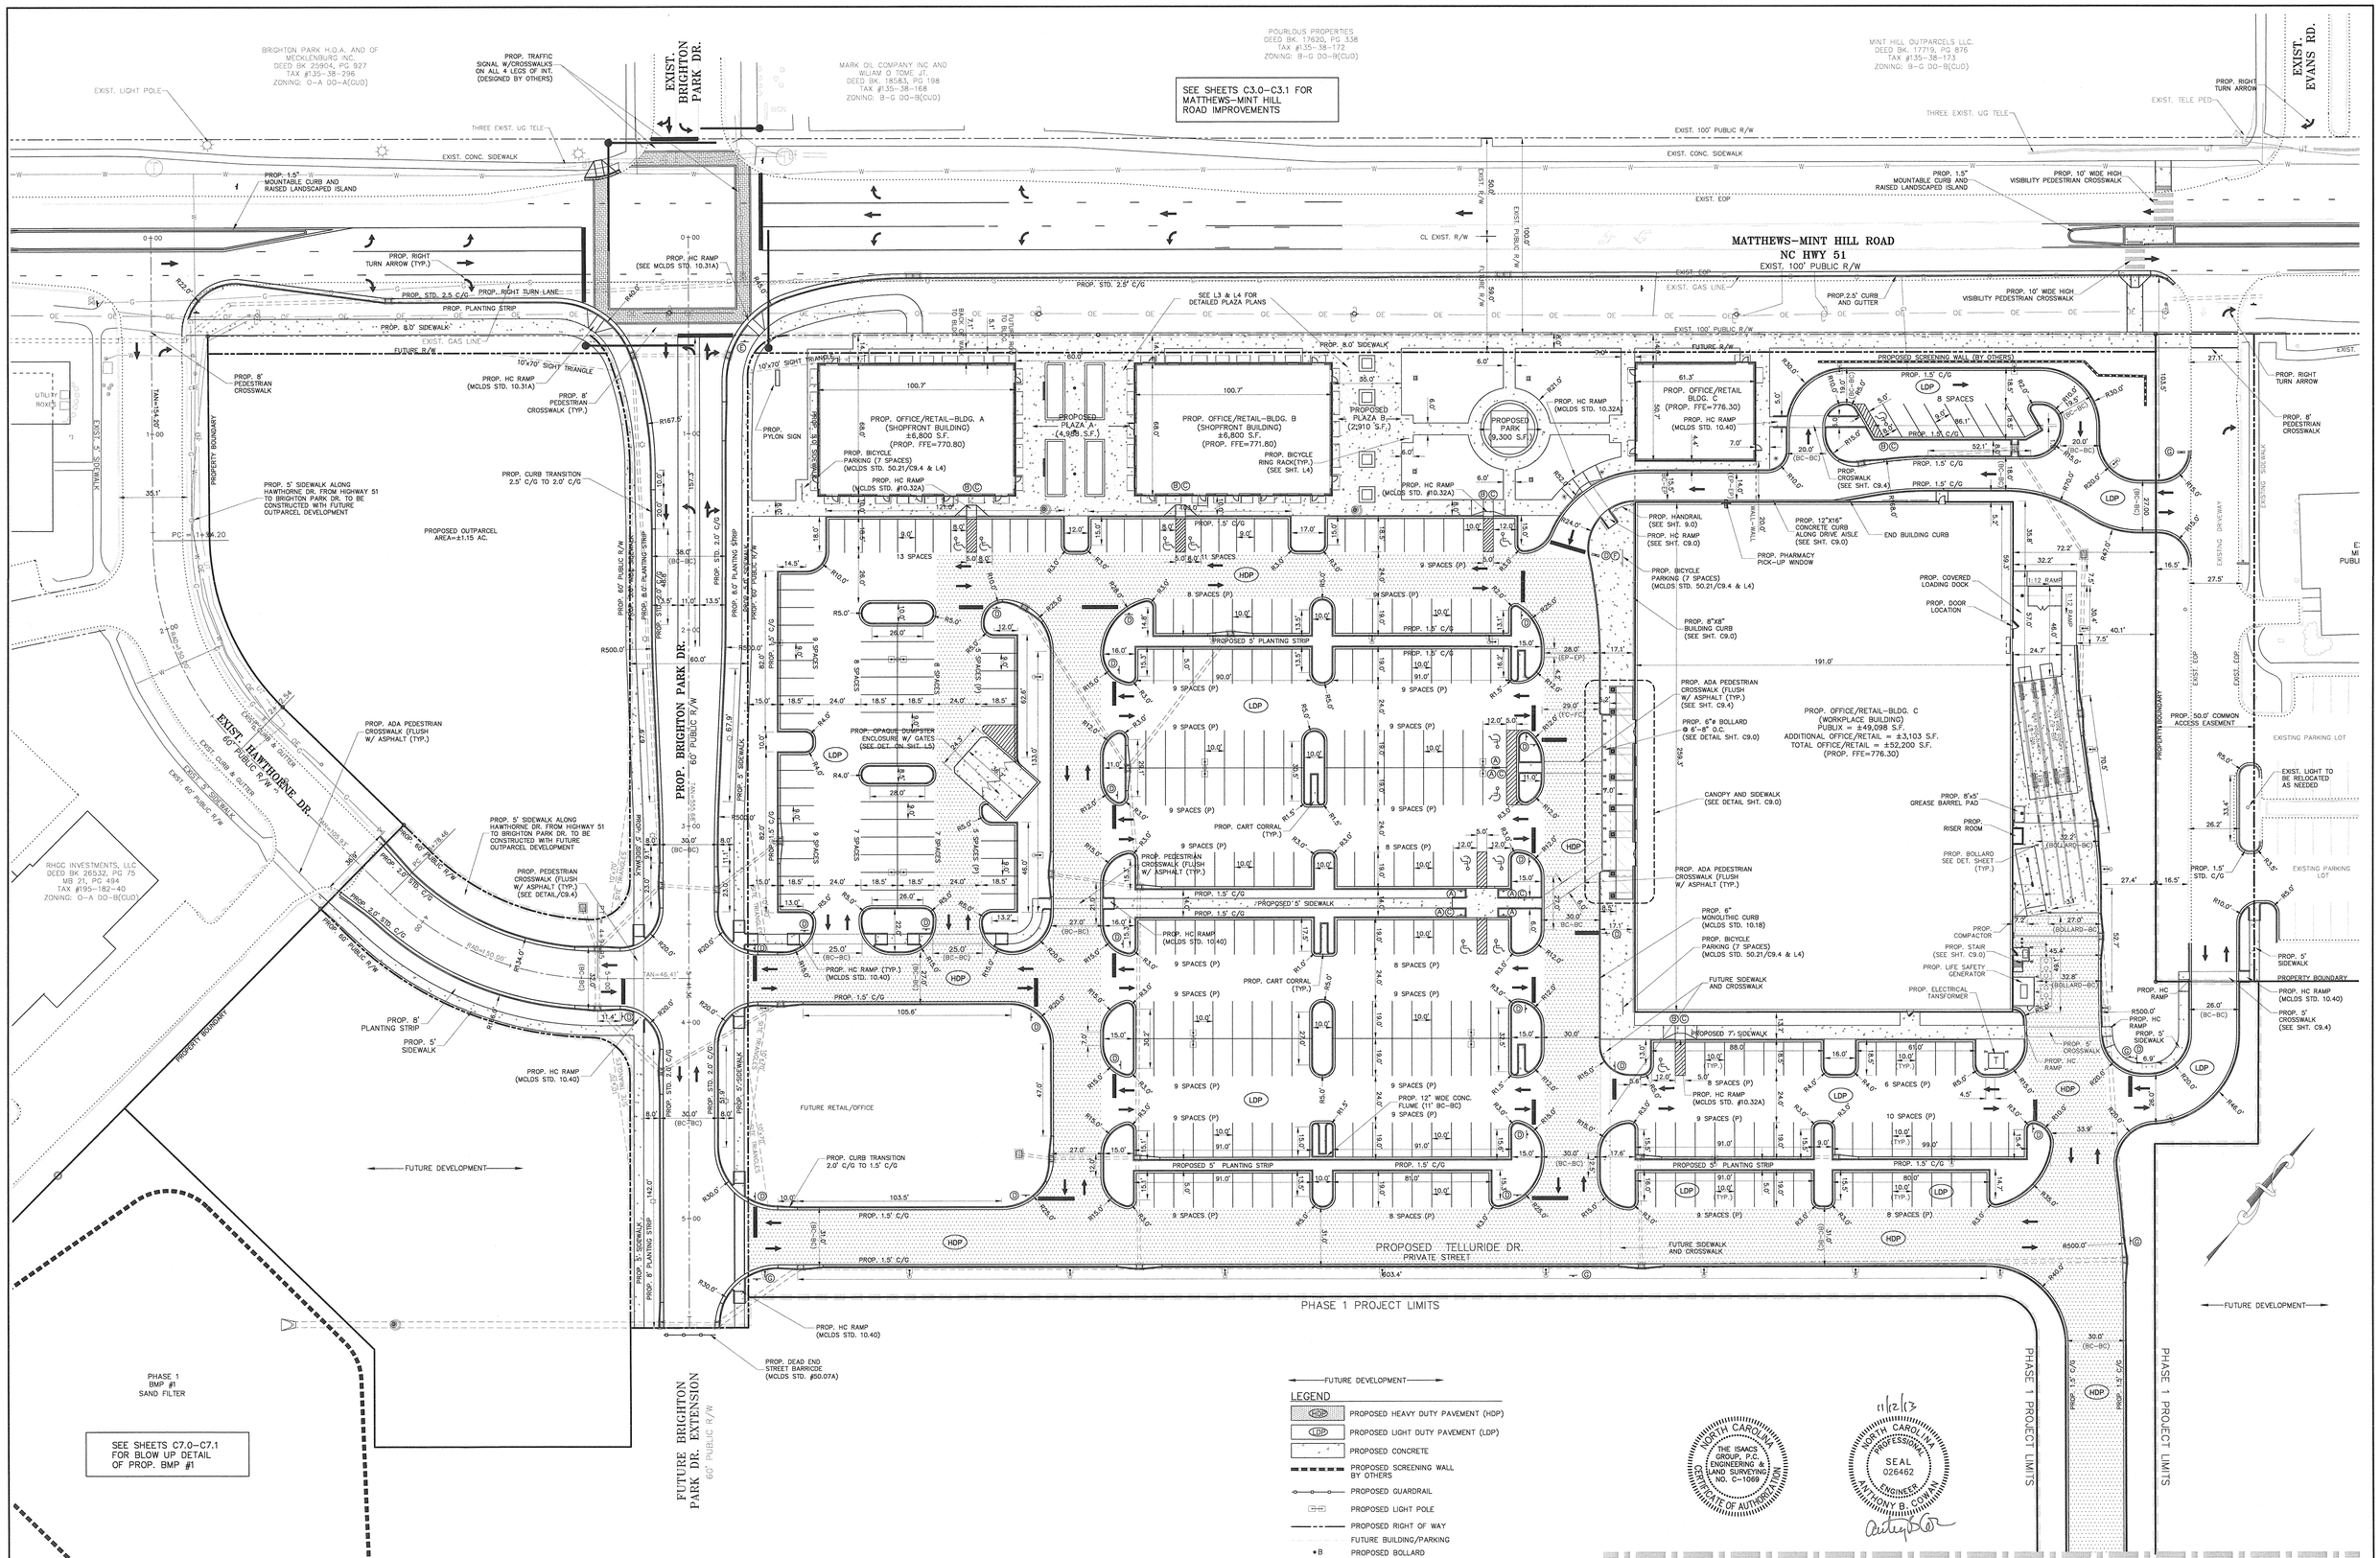

NO.	BY	DATE	REVISION
1	RER	09/30/13	ISSUED FOR COUNTY/TOWN REVIEW
2	RER	10/24/13	REVISED PER PUBLIX COMMENTS
3	RER	11/12/13	REV. PER NCDOT/TOWN/LUESA REVIEW

P:\Sites\Publix Hwy 51 12097\Engineering\Design Drawings\Current\12097-PB.dwg, 11/12/2013 2:51:02 PM, rrollins, 1:1